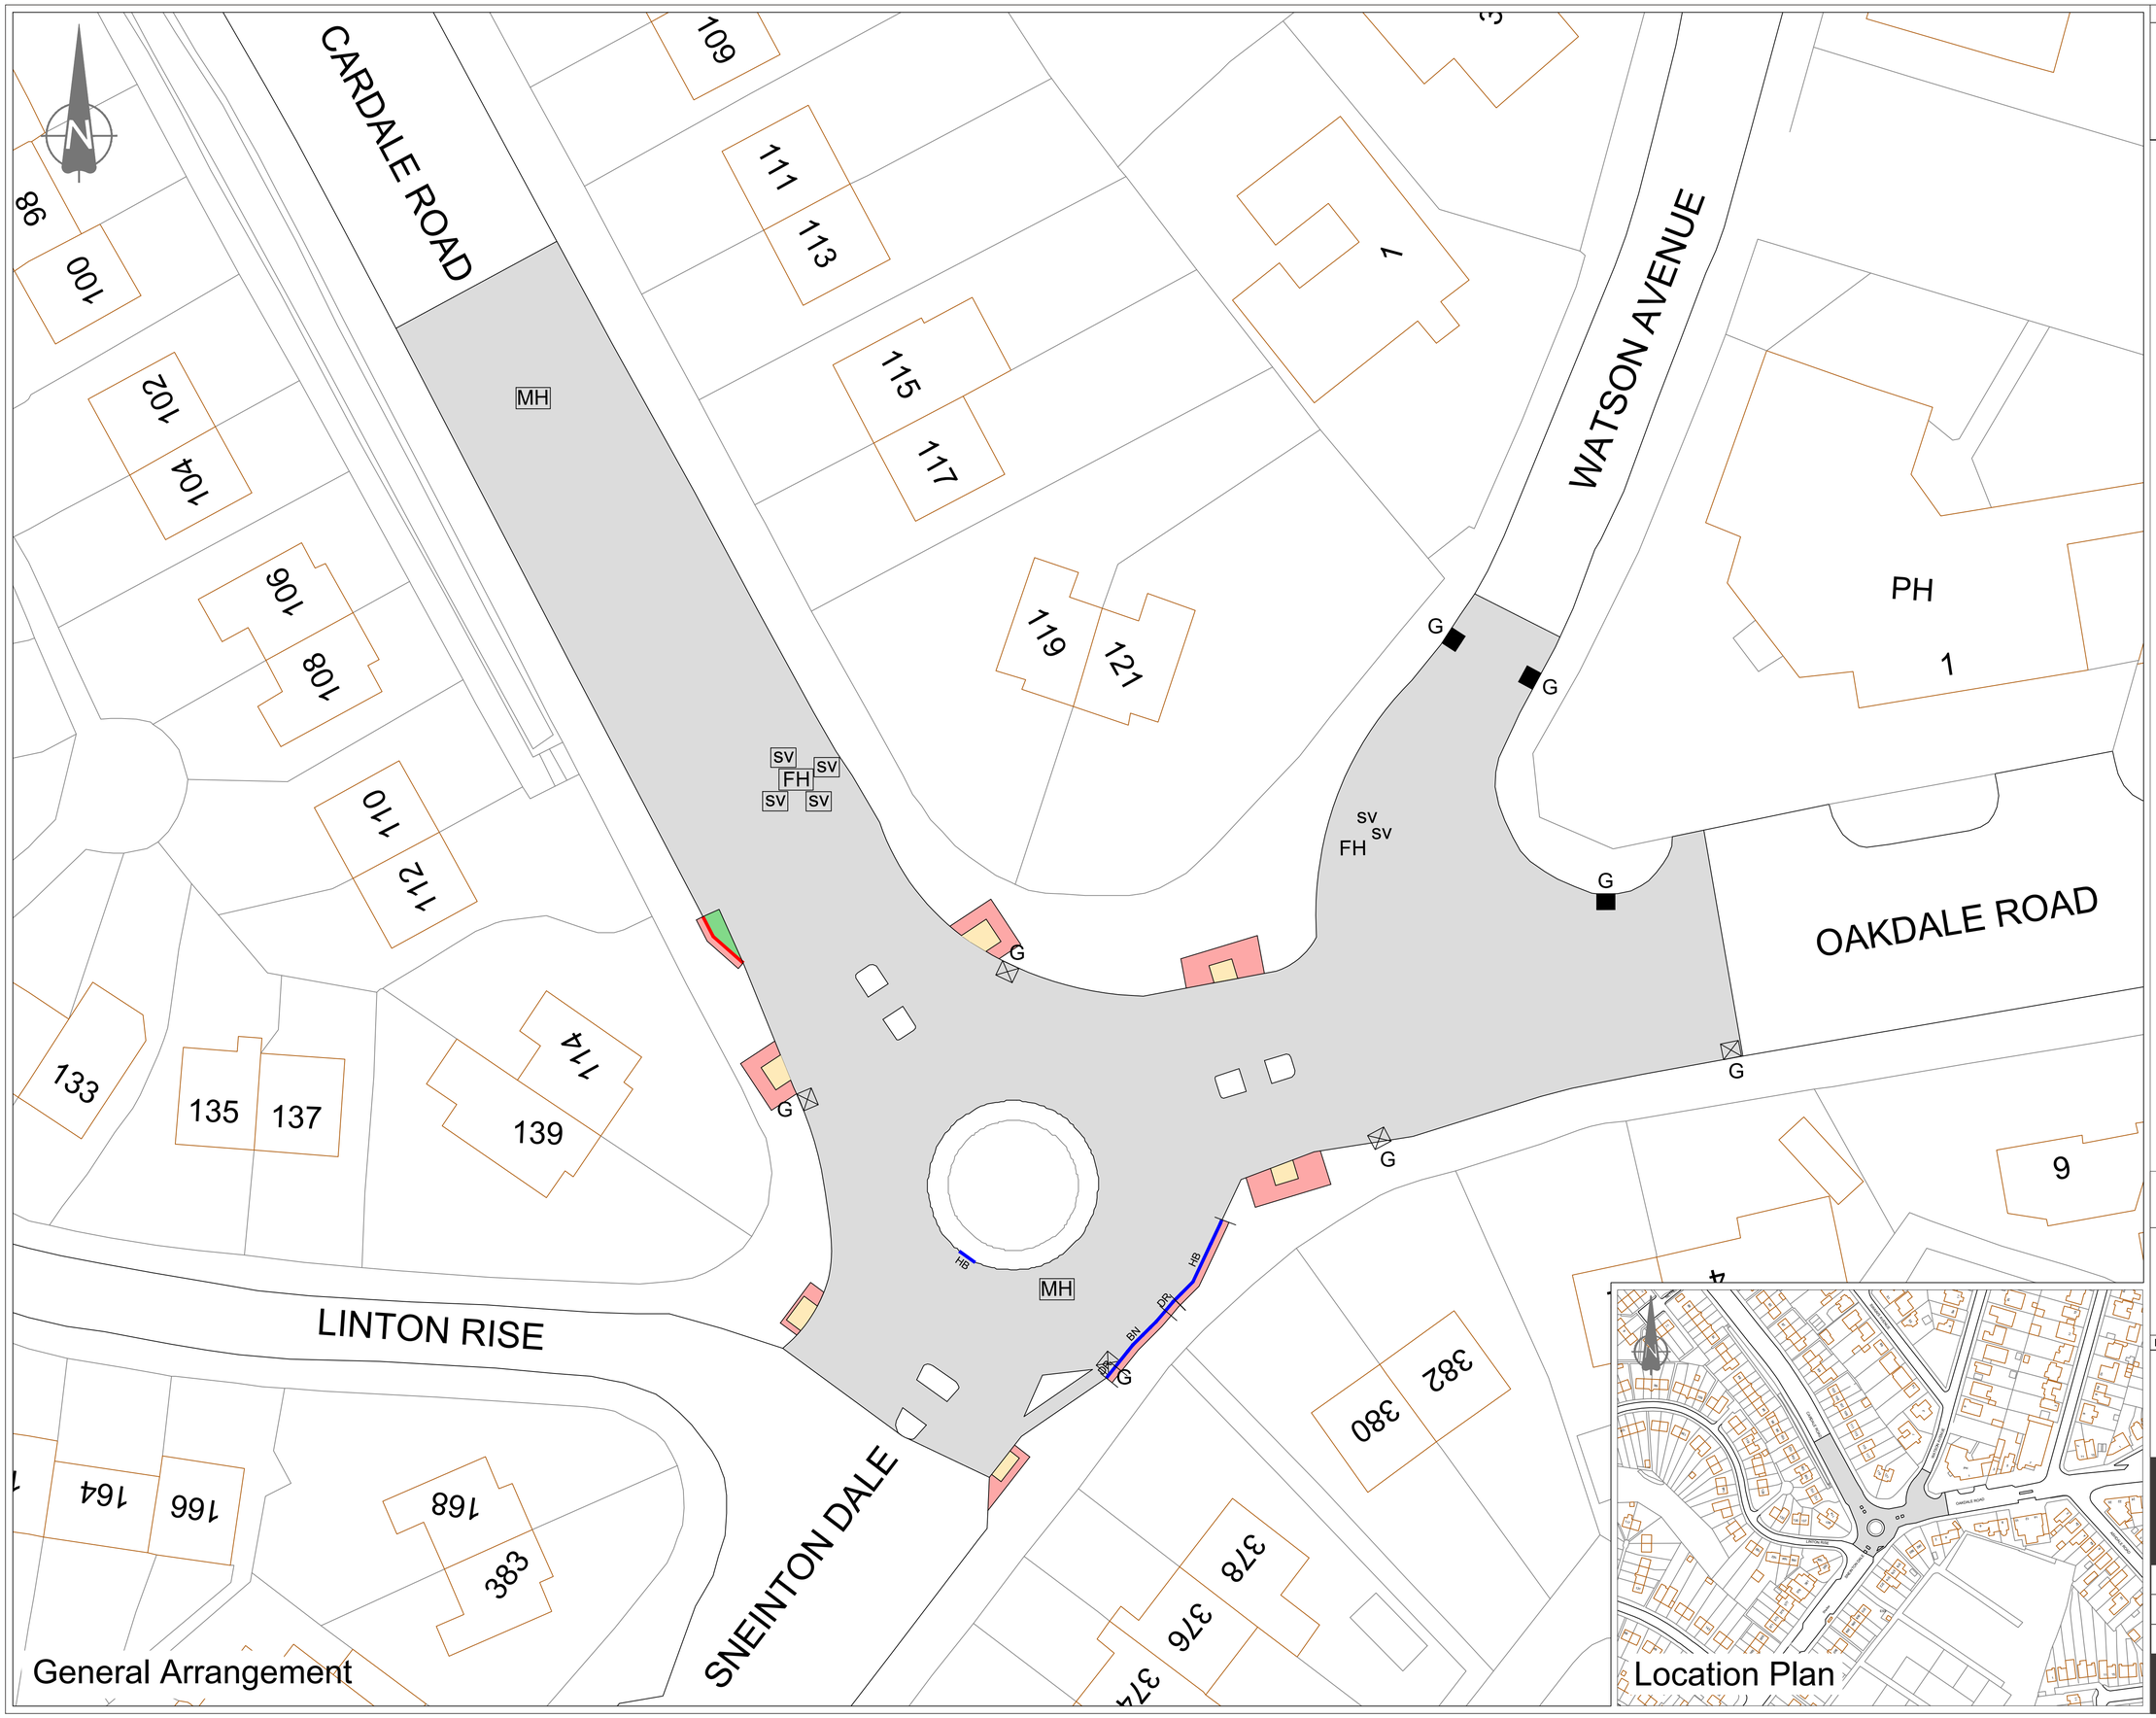

General Arrangement

Location Plan

Notes:

1. If this drawing has been issued electronically, it is the recipients responsibility to print the drawing to the correct scale.
2. All dimensions in metres unless stated otherwise. DO NOT scale from this drawing, use written dimensions ONLY. Where additional information is required please contact the Engineer.
3. All discrepancies are to be reported to the Engineer.

KEY

- Extents of carriageway resurfacing
- Relay existing granite kerbs
- New precast concrete kerbs
- Relay existing setts
- New buff tactile paving slabs
- New bituminous footway construction: 25mm thick AC6 Dense Surface Course 50mm thick AC20 Dense Binder Course
- G New gully cover and frame
- G New gully cover, frame and pot
- MH New manhole cover
- SV New stop tap cover
- FH New fire hydrant cover
- SV Adjust existing stop tap cover
- FH Adjust existing fire hydrant cover

This map is reproduced from Ordnance Survey material with the permission of Ordnance Survey on behalf of the Controller of Her Majesty's Stationery Office © Crown copyright. Unauthorised reproduction infringes Crown copyright and may lead to prosecution or civil proceedings.

Rev.	Date	Details	By

Nottingham City Council

Resident Services I Highway Services

Humber Building I Eastcroft Depot I London Road I NG2 3AH

Scheme: 2024-25 Planned Carriageway Maintenance LTP Advanced Pothole Fund

Title: Cardale Road General Arrangement

Drawn	Checked	Authorised
JS	SC	BB

Scale (printed @ A1)	Date
NTS	22.05.2024

Purpose of drawing: CONSTRUCTION

Drawing Number: HD/P24001/CARDA/100/003

Revision:

Original frame size A1 (841 x 594mm)