- N1 GENERAL FIRE NOTICE. Ref 1/1033/JK
- N2 "EMERGENCY EXIT ONLY" SIGN 450 x 100mm SELF ADHESIVE VINYL
- N3 "KEEP CLEAR" SIGN 200 x 200mm SELF ADHESIVE VINYL
- N4 DIRECTION ARROW SIGN WHITE ARROW ON BLUE CIRCLE ON WHITE SQUARE 200 x 200mm"
- N5 "FIRE EXIT KEEP CLEAR" SIGN 200 x 200mm MOUNTED EXTERNALLY
- N6 "FIRE DOOR KEEP CLOSED" SIGN 80 x 80mm SELF ADHESIVE
- N7 "FIRE DOOR KEEP CLOSED" SIGN 80 x 80mm
- N8 "FIRE DOOR KEEP LOCKED" SIGN 80 x 80mm
- N9 "AUTOMATIC DOORS" SIGN BLACK LETTERS ON WHITE 200 x 200 SELF ADHESIVE
- N10 FIRE ALARM CALL POINT SIGN 80 x 80mm SELF ADHESIVE
- N11 FIRE ALARM CALL POINT SIGN 150 x 200mm
- N12 "FIRE EXTINGUISHER" SIGN 150 x 200mm
- N13 "FIRE EXTINGUISHER" SIGN 150 x 200mm SELF ADHESIVE
- N14 "NO SMOKING" SIGN 200 x 200mm
- N15 "FIRE BLANKET" SIGN 75 x 210mm
- N16 "MIND YOUR HEAD" SIGN 400 x 100mm
- N17 "MIND THE STEP" SIGN 400 x 100mm
- N18 "WAY IN / NO EXIT" SELF ADHESIVE VINYL SIGN
- N19 "WAY OUT / NO ENTRY" SELF ADHESIVE VINYL SIGN
- N20 "FIRE ALARM CONTROL PANEL" SIGN 200 x 150mm
- E1 DIRECTIONAL FIRE EXIT SIGN 600 x 200mm LEFT HAND
- E1 DIRECTIONAL FIRE EXIT SIGN 600 x 200mm RIGHT HAND
- E1 300 DIRECTIONAL FIRE EXIT SIGN 300 x 100mm LEFT HAND
- EXIT ILLUMINATED FIRE EXIT SIGN
- PB PUSH BAR MECHANISM AND "PUSH BAR TO OPEN" SIGN 600 x 100mm (ON DOOR)
- E FIRE EXIT SIGN 705 x 150mm (ON DOOR)
- FIRE ALARM CALL POINT (BREAK GLASS UNIT)
- F FOAM SPRAY AFFF FIRE EXTINGUISHER
- CD CARBON DIOXIDE FIRE EXTINGUISHER
- FB FIRE BLANKET
- SD SMOKE DETECTOR
- SDC VOID MOUNTED SMOKE DETECTOR WITH CEILING MOUNTED INDICATOR
- SDA FIRE ALARM SMOKE DETECTOR & SOUNDER
- HDA FIRE ALARM HEAT DETECTOR & SOUNDER
- FAC FIRE ALARM CONTROL PANEL
- FIRE ALARM BELL

NOTE:
FIRE SAFETY SIGNS TO COMPLY WITH BS 5499

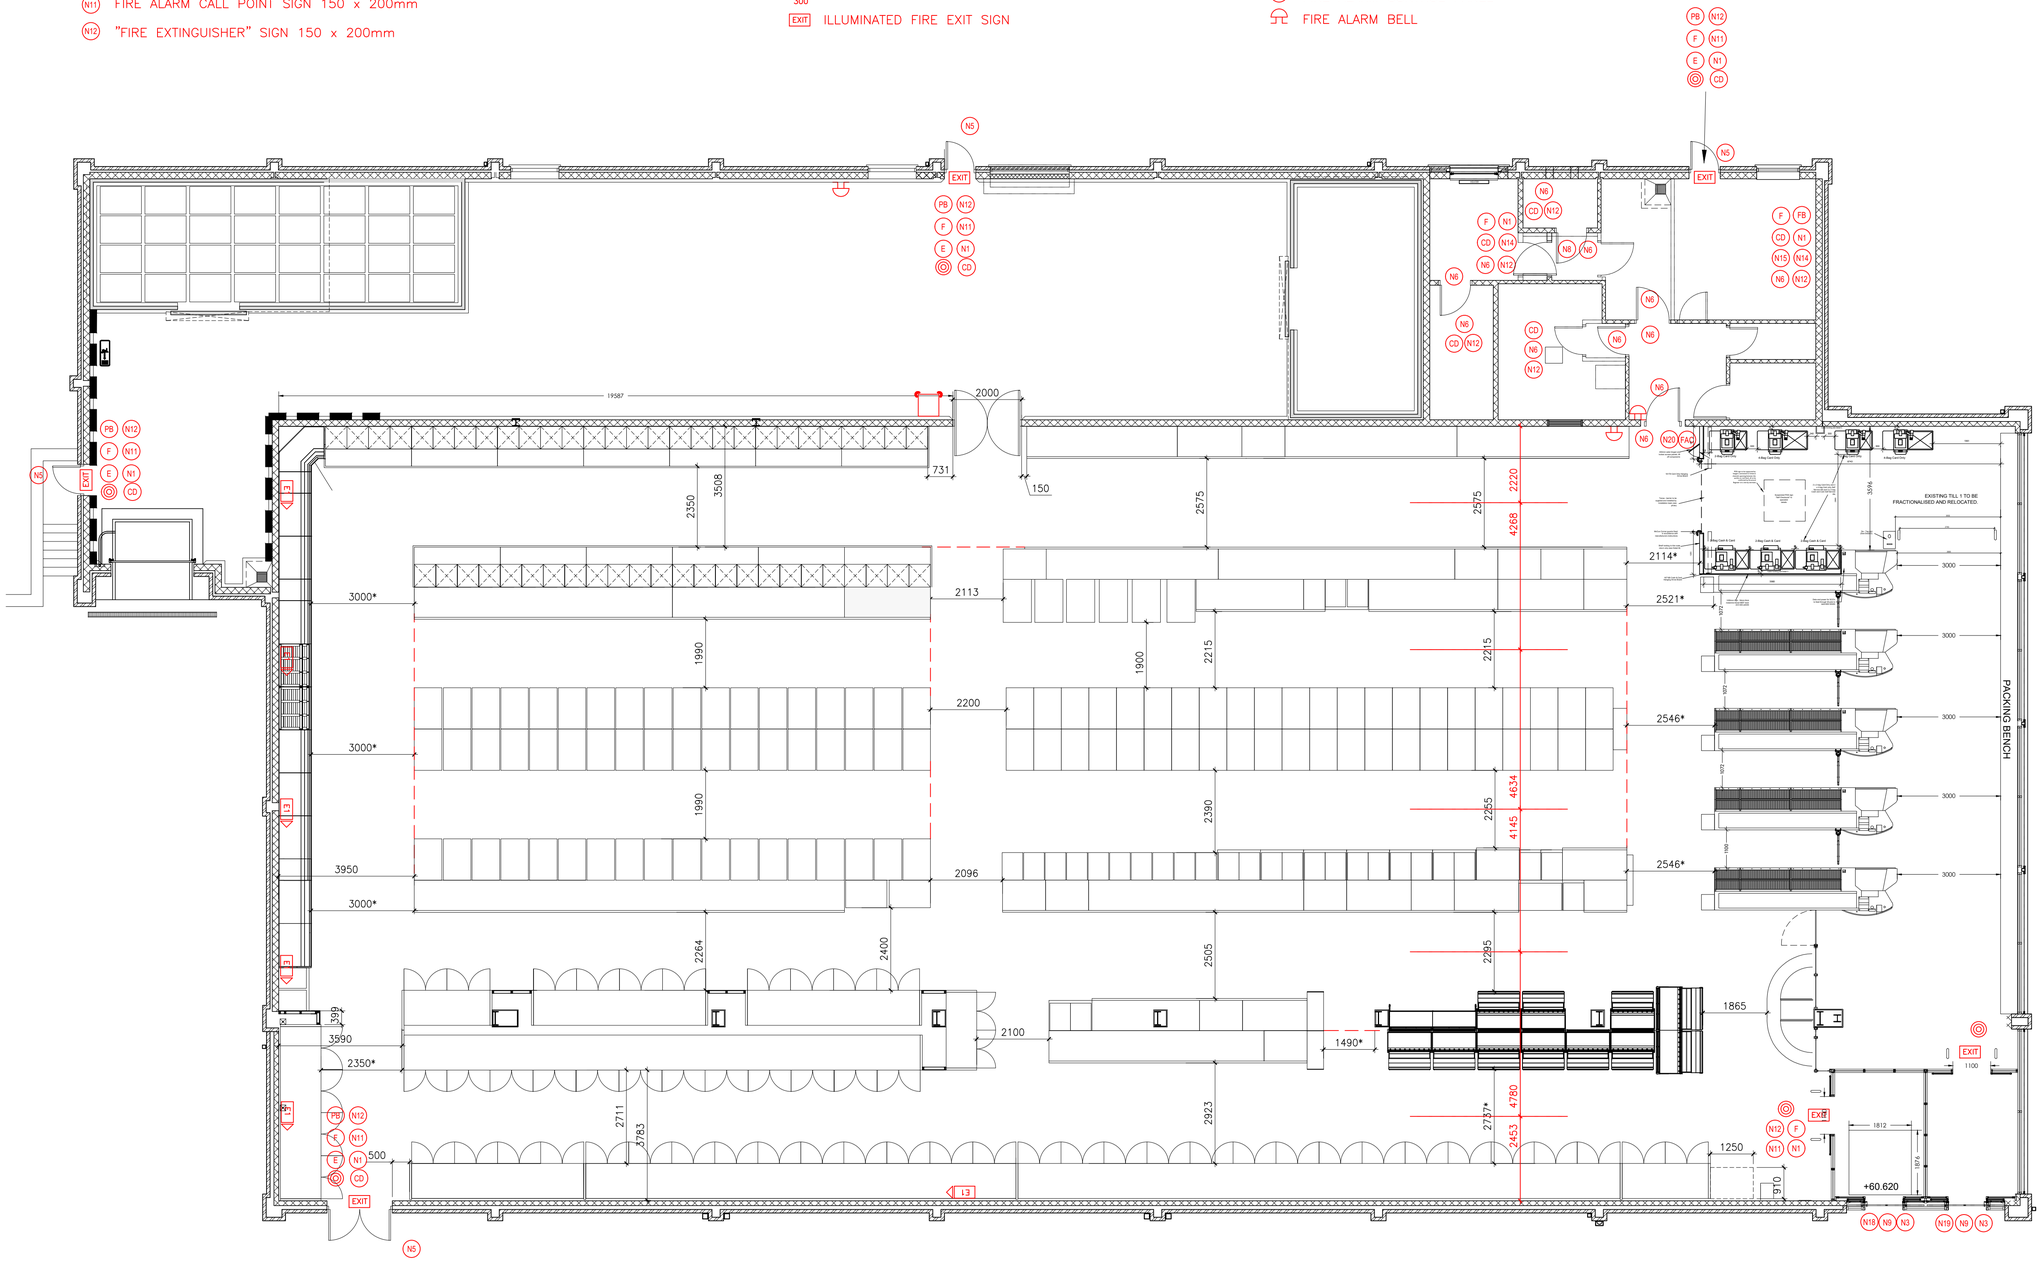

Revision	Description	Date	Drawn	Checked
A	FINAL CONSTRUCTION ISSUE. Merchandise plan updated.	06.12.24	DN	DN

Client
ALDI STORES LIMITED

Project Title
CO2 UPGRADE

Project Address
SELLERS WOOD DRIVE,
BULLWELL

Drawing Title
PROPOSED FIRE PLAN

Job No.	Originator	Zone	Level	Type
M24A12				
Role	**Drawing No.**	**Suitability**	**Revision**	**North**
	W203		A	

Drawn	Checked	Date	Scale	Size
NSH		30.01.24	1:100	A1

The Lodge
Coleshill Manor
Birmingham
B46 1DL
0121 747 1943

1 Dunston Place
Dunston Road
Chesterfield
S41 8NL
01246 389 860

www.STOASArchitects.com

ALL DIMENSIONS TO BE VERIFIED ON SITE PRIOR TO ANY SHOP OR SITE WORKS BEING COMMENCED. ANY DISCREPANCIES TO BE REPORTED TO THE ARCHITECT. THIS DRAWING IS TO BE READ IN CONJUNCTION WITH ALL RELEVANT ARCHITECT'S DRAWINGS AND SPECIFICATIONS AND WITH RELEVANT CONSULTANTS' AND SPECIALISTS' DRAWINGS. THIS DRAWING IS THE PROPERTY OF STOAS ARCHITECTS. COPYRIGHT IS RESERVED BY THEM AND THE DRAWING IS ISSUED ON THE CONDITION THAT IT IS NOT COPIED, REPRODUCED, RETAINED OR DISCLOSED TO ANY UNAUTHORISED PERSONS EITHER WHOLLY OR IN PART WITHOUT THE WRITTEN CONSENT OF STOAS ARCHITECTS.